NEXT HIGHER ASSEMBLY:

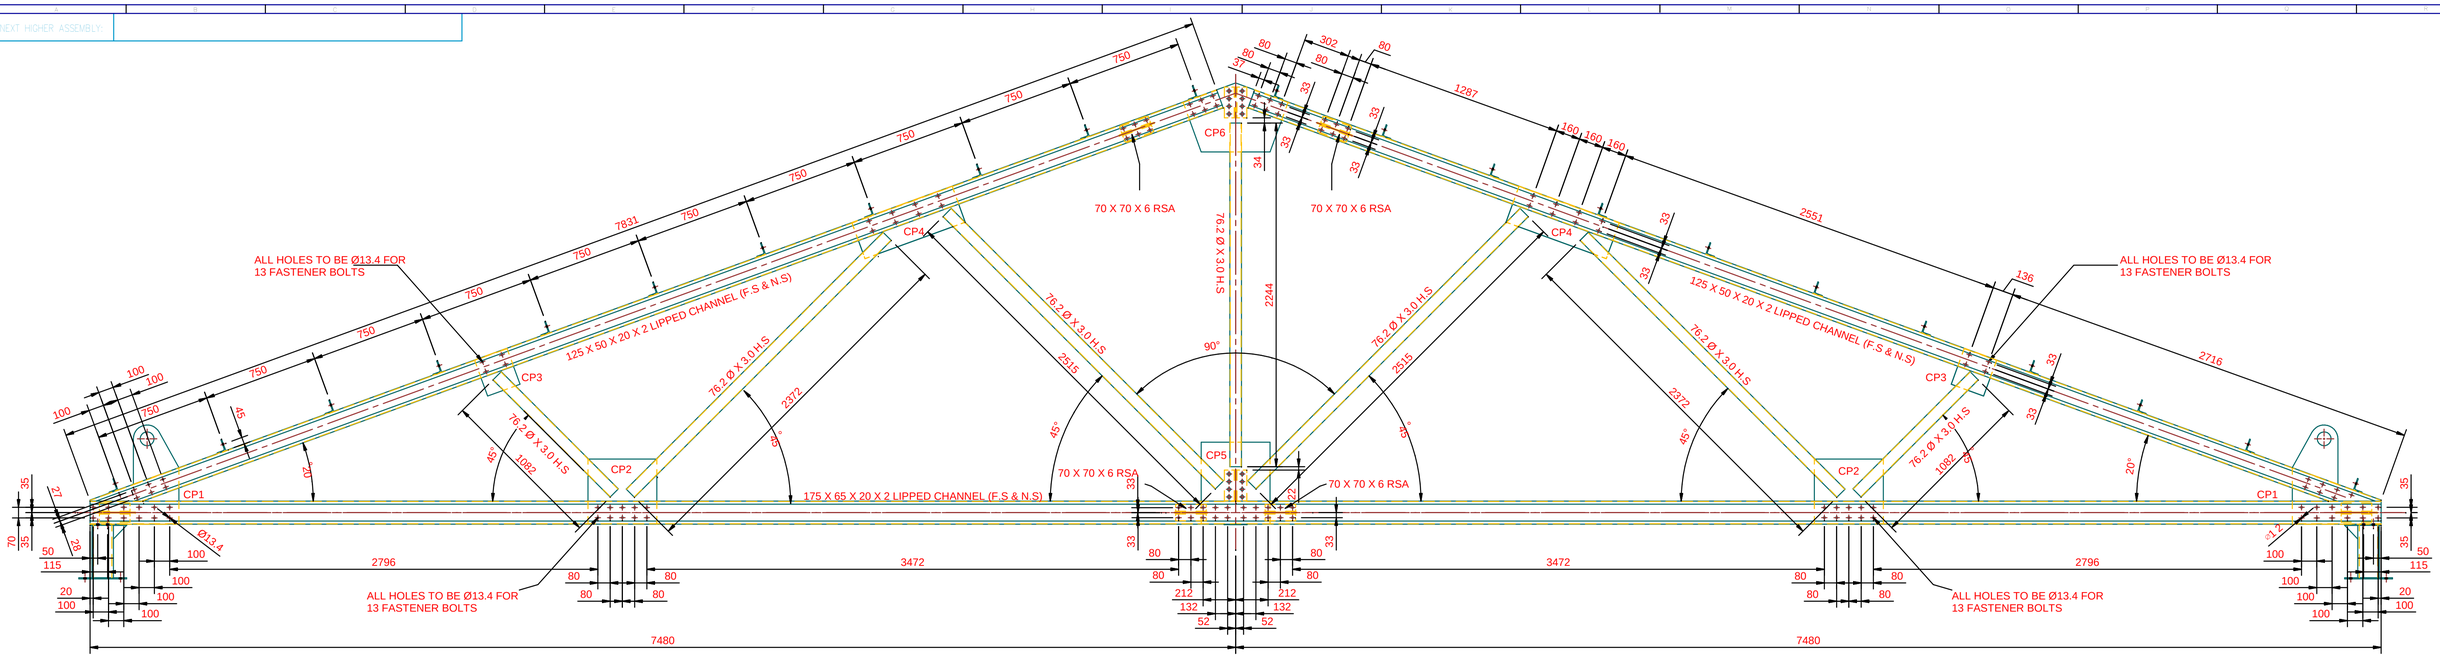

SIDE VIEW

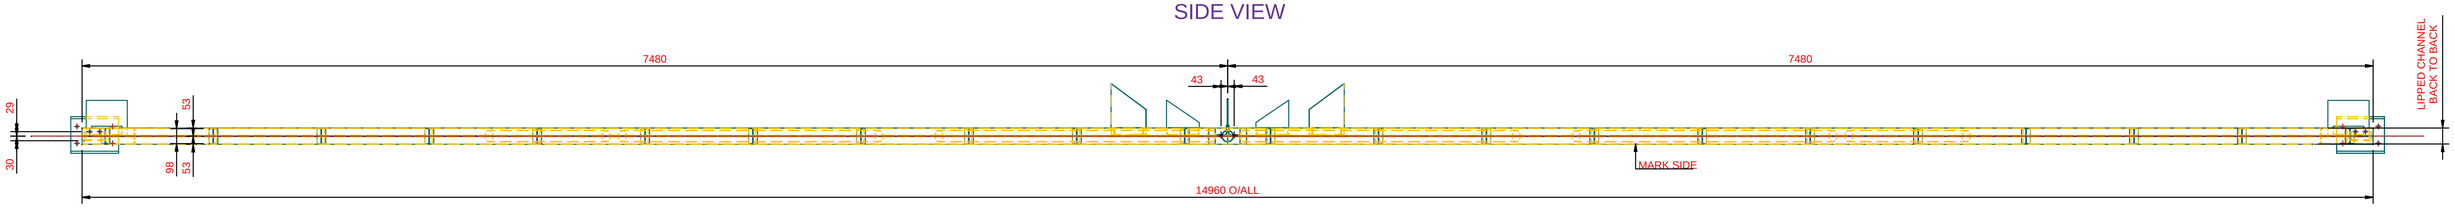

RAFTER ITEM "R1"

SCALE 1:30

6 OFF AS DRAWN

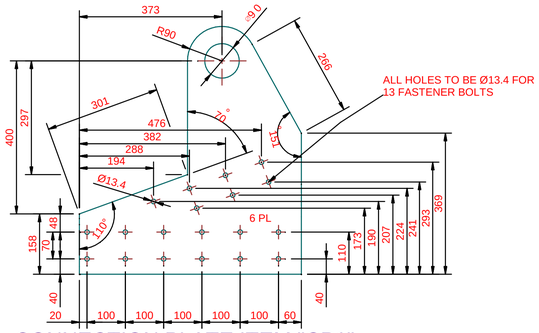

CONNECTION PLATE ITEM "CP1"

SCALE 1:4

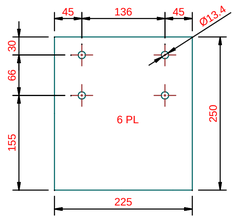

CONNECTION PLATE ITEM "CP3"

SCALE 1:4

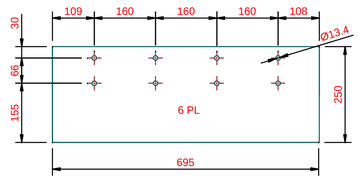

CONNECTION PLATE ITEM "CP4"

SCALE 1:4

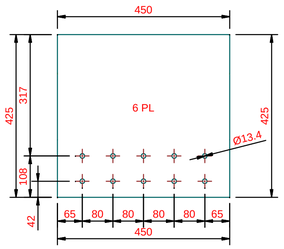

CONNECTION PLATE ITEM "CP2"

SCALE 1:4

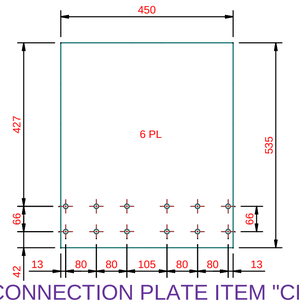

CONNECTION PLATE ITEM "CP5"

SCALE 1:4

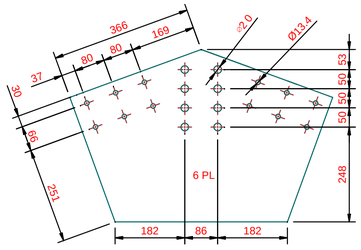

CONNECTION PLATE ITEM "CP5"

SCALE 1:4

COPYRIGHT HELD BY ADS CONSUTLING ENGINEER cc © 2013
"Copyright subsists in this work. Any unauthorised reproduction in any manner or form, publication, making an adaptation of the work and doing in relation to an adaption of the work, any of the acts above,are acts of copyright infringement and make the DOER liable for civil law copyright infringement and may in certain circumstances make the DOER liable to criminal prosecution."

PROJECT ENG — DATE:

PROJECT MANAGER — NAME — SIGNATURE — DATE

MECH / STRUCT ENG — DATE:

ELEC / INST ENG — DATE:

CLIENT ENGINEER — NAME — SIGNATURE — DATE

CIVIL / STRUCT ENG — DATE:

CHECKED BY — DATE:

APPROVED BY PR ENG / PR TECH — Name S P van Wyk Pr Eng — SIGNATURE 880215 — REG No 26/04/2013 — ORIGINAL DATE — REVISION DATE

DRAWN BY — Corne' Swart, ADS Junior Draftsman — DATE: 26/04/2013

DRAWING No	REFERENCE DRAWINGS	DESCRIPTION	REV	DATE	REVISED BY	CHECKED BY	SECTION LEADER
		ISSUED FOR APPROVAL	0	26/04/2013			

ADS Consulting Engineers cc
Steve van Wyk Pr. Engineer
Cell: 0787466446
e-mail: steve@adsconsulting.co.za
PO Box 445
Magaliesburg
1791
"a company that always bring you first through engineering!"

DRG SIZE A1 — SCALE N.T.S. — DRAWING NUMBER 2013-BA-001-008

PROJECT: Bafokeng Rasimone Mine
LOCATION: Concentrator Plant
AREA:
TITLE: Rafter "R1"

CLIENT NUMBER	PROJECT NUMBER	SHEET NUMBER	REV
	2013BA	9	0