NEXT HIGHER ASSEMBLY:

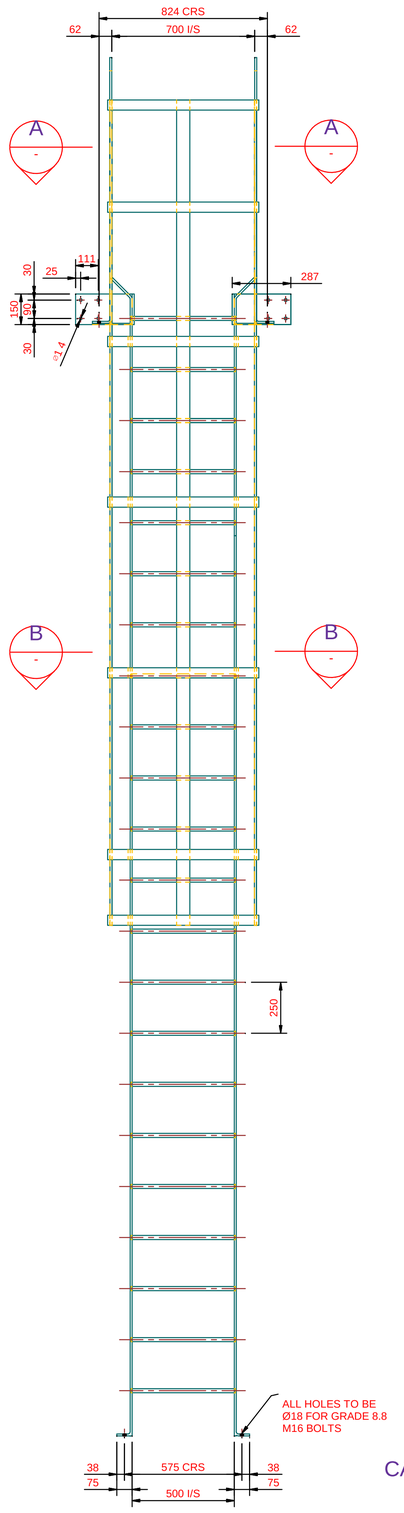

CAT LADDER "CL1"

SCALE 1:30

1 OFF AS DRAWN

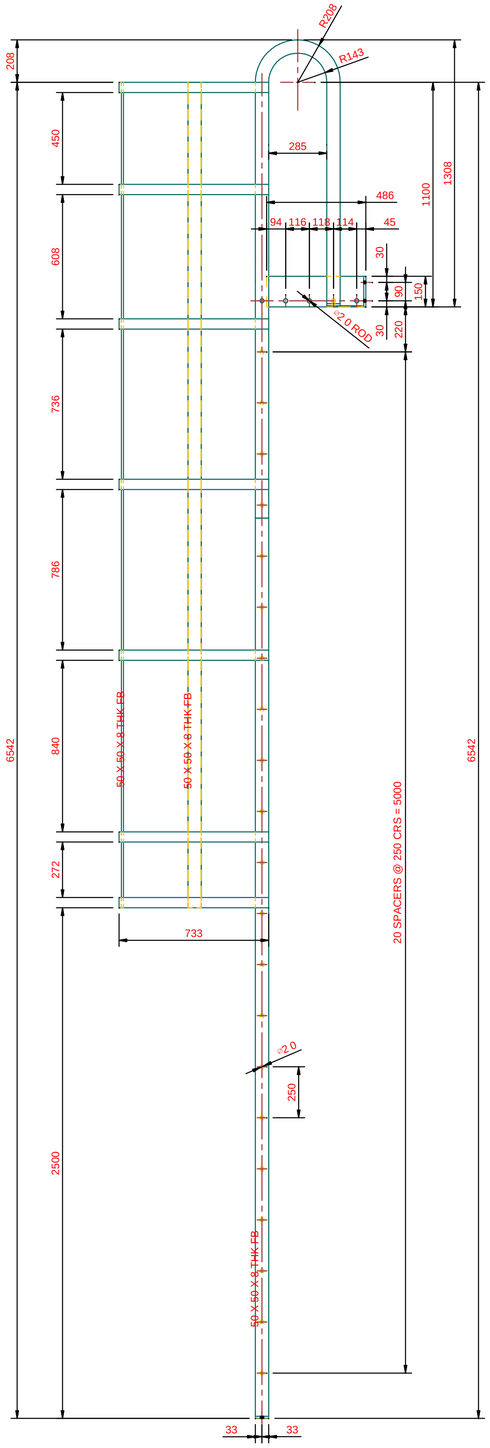

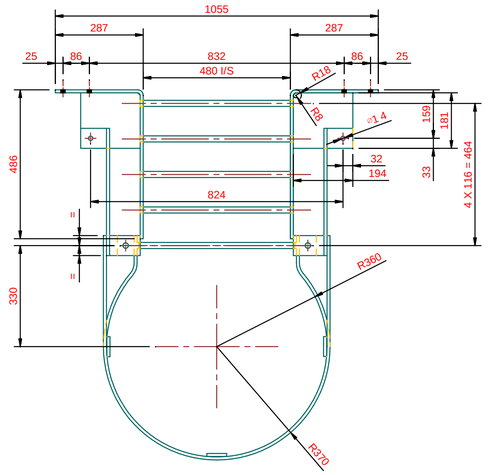

VIEW A

SCALE 1:4

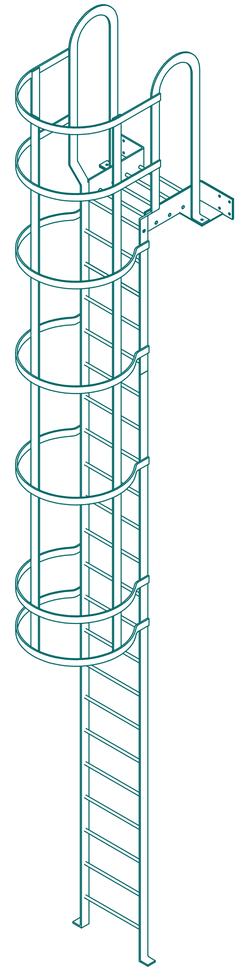

CAT LADDER ISOMETRIC VIEW

NTS

COPYRIGHT HELD BY ADS CONSULTING ENGINEER cc © 2013
"Copyright subsists in this work. Any unauthorised reproduction in any manner or form, publication, making an adaptation of the work and doing in relation to an adaption of the work, any of the acts above,are acts of copyright infringement and make the DOER liable for civil law copyright infringement and may in certain circumstances make the DOER liable to criminal prosecution."

PROJECT ENG: _____ DATE: _____

MECH / STRUCT ENG: _____ DATE: _____

ELEC / INST ENG: _____ DATE: _____

CIVIL / STRUCT ENG: _____ DATE: _____

CHECKED BY: _____ DATE: _____

PROJECT MANAGER

NAME _____

SIGNATURE _____

DATE _____

CLIENT ENGINEER

NAME _____

SIGNATURE _____

DATE _____

PROJ ENG / PR ENG / PR TECH

Name S P van Wyk Pr Eng

SIGNATURE 880215

REG No 26/04/2013

ORIGINAL DATE _____

REVISION DATE _____

DRAWN BY

Corne' Swart
ADS Junior Draftsman

DATE: 26/04/2013

DRAWING No	REFERENCE DRAWINGS	DESCRIPTION	REV	DATE	REVISED BY	CHECKED BY	SECTION LEADER
		ISSUED FOR APPROVAL	0	26/04/2013			

ADS Consulting Engineers cc

Steve van Wyk Pr. Engineer
Cell: 0787466446
e-mail: steve@adsconsulting.co.za

PO Box 445
Magaliesburg
1791

"a company that always bring you first through engineering!"

DRG SIZE A1

SCALE N.T.S.

DRAWING NUMBER 2013-BA-001-015

PROJECT Bafokeng Rasimone Mine

LOCATION Concentrator Plant

AREA

TITLE Cat Ladder "CL1"

CLIENT NUMBER	PROJECT NUMBER	SHEET NUMBER	REV
	2013BA	16	0